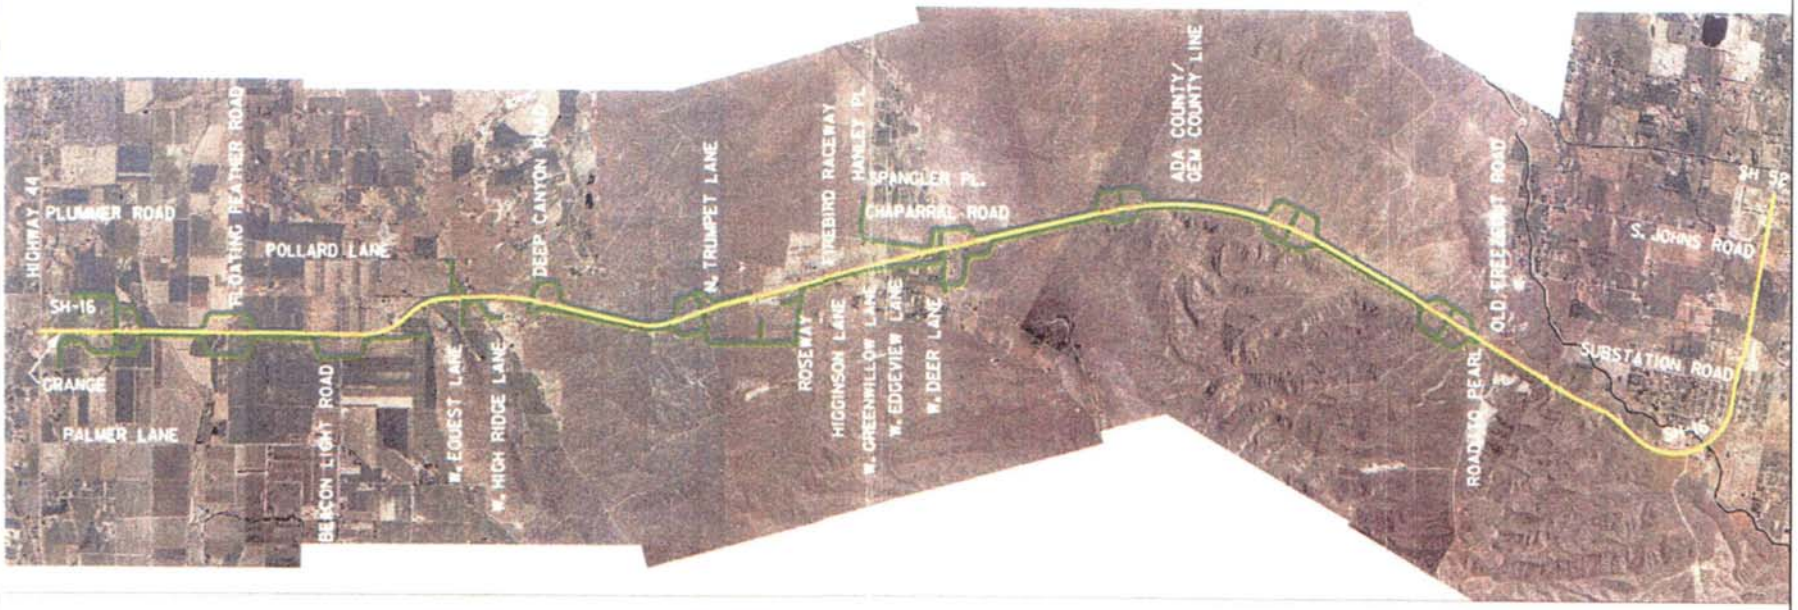

LEGEND

IDAHO 16 ALIGNMENT

FRONTAGE ROAD DESIGN

Alternative I Option C
Updated Frontage Roads
Improve Existing Idaho 16 Alignment

REVISIONS		
DATE	BY	DESCRIPTION

DESIGNED C. WAITE	SCALES SHOWN ARE FOR 11" X 17" PRINTS ONLY	IDAHO TRANSPORTATION DEPARTMENT	PROJECT NO.
DESIGN CHECKED A. STONE			STP-CM-3330(105)
DETAILED C. WAITE	CADD FILE NAME		
DRAWING CHECKED A. STONE	DRAWING DATE: AUGUST 2003	WASHINGTON INFRASTRUCTURE	

UPDATED FRONTAGE ROADS

IDAHO 16 IMPROVEMENT STUDY

English

COUNTY ADA/GEM

KEY NUMBER 8630

SHEET 1 OF xxx

ORIGINAL STORED AT: ITD, District 3 8150 Chinden Boulevard, Boise, ID

PRELIMINARY

Map 1.1